


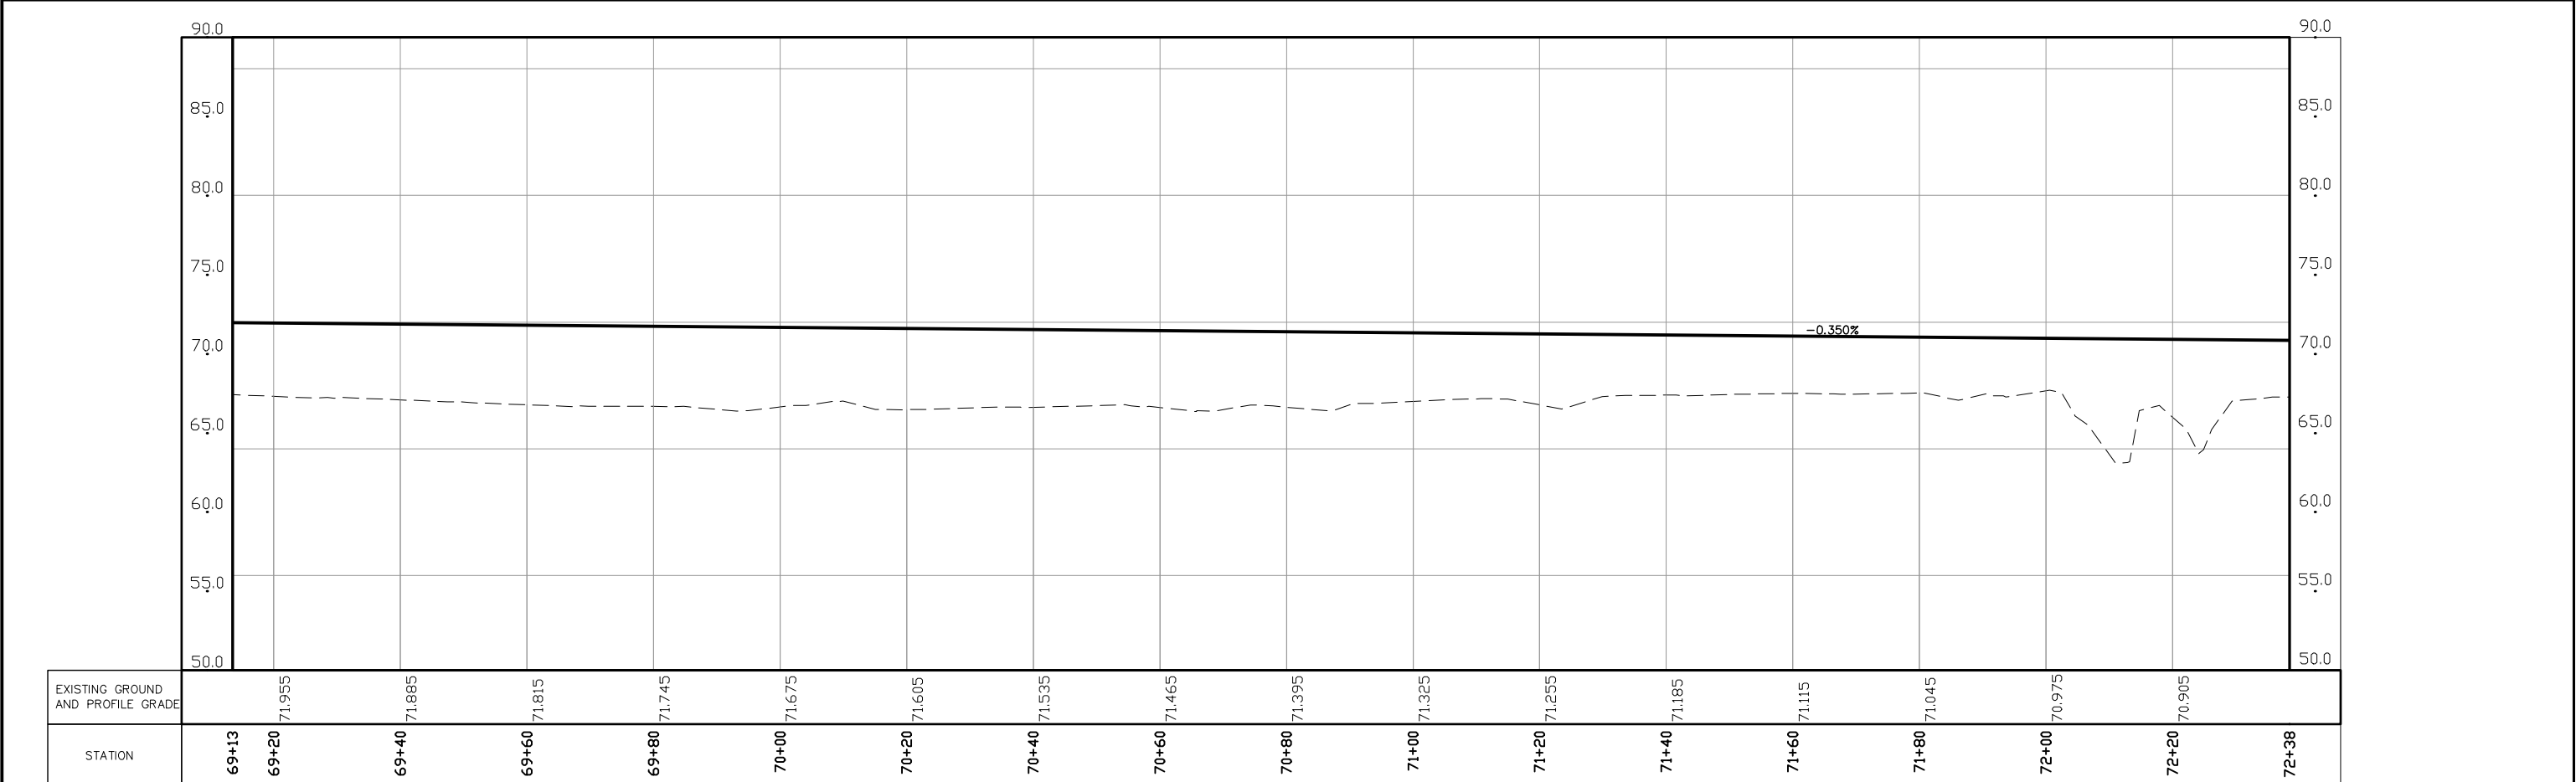

BYA FILE:
PLOT DATE:

						PREPARED BY:			INTECO			TODOS			CAGUAS - SAN JUAN			PRELIMINARY PLANS			CONTRACT NO. INTECO 000100		
						DRAWN BY:												DRAWING NO. PP-104			REV.		
						CHECKED BY:												SCALE: AS-SHOWN			SHEET NO. 4		
						DATE:			BYA			Cond. Iberia 1 Suite J-3, Calle Perseo 554, Altamira, San Juan, P.R. 00920 Tel.783-0290			SUBMITTED			PLAN AND PROFILE FROM LAS CATALINAS TO CUPEY STA. 59+38.00 TO STA. 256+22.38					
REV.			DATE			DESCRIPTION																	