


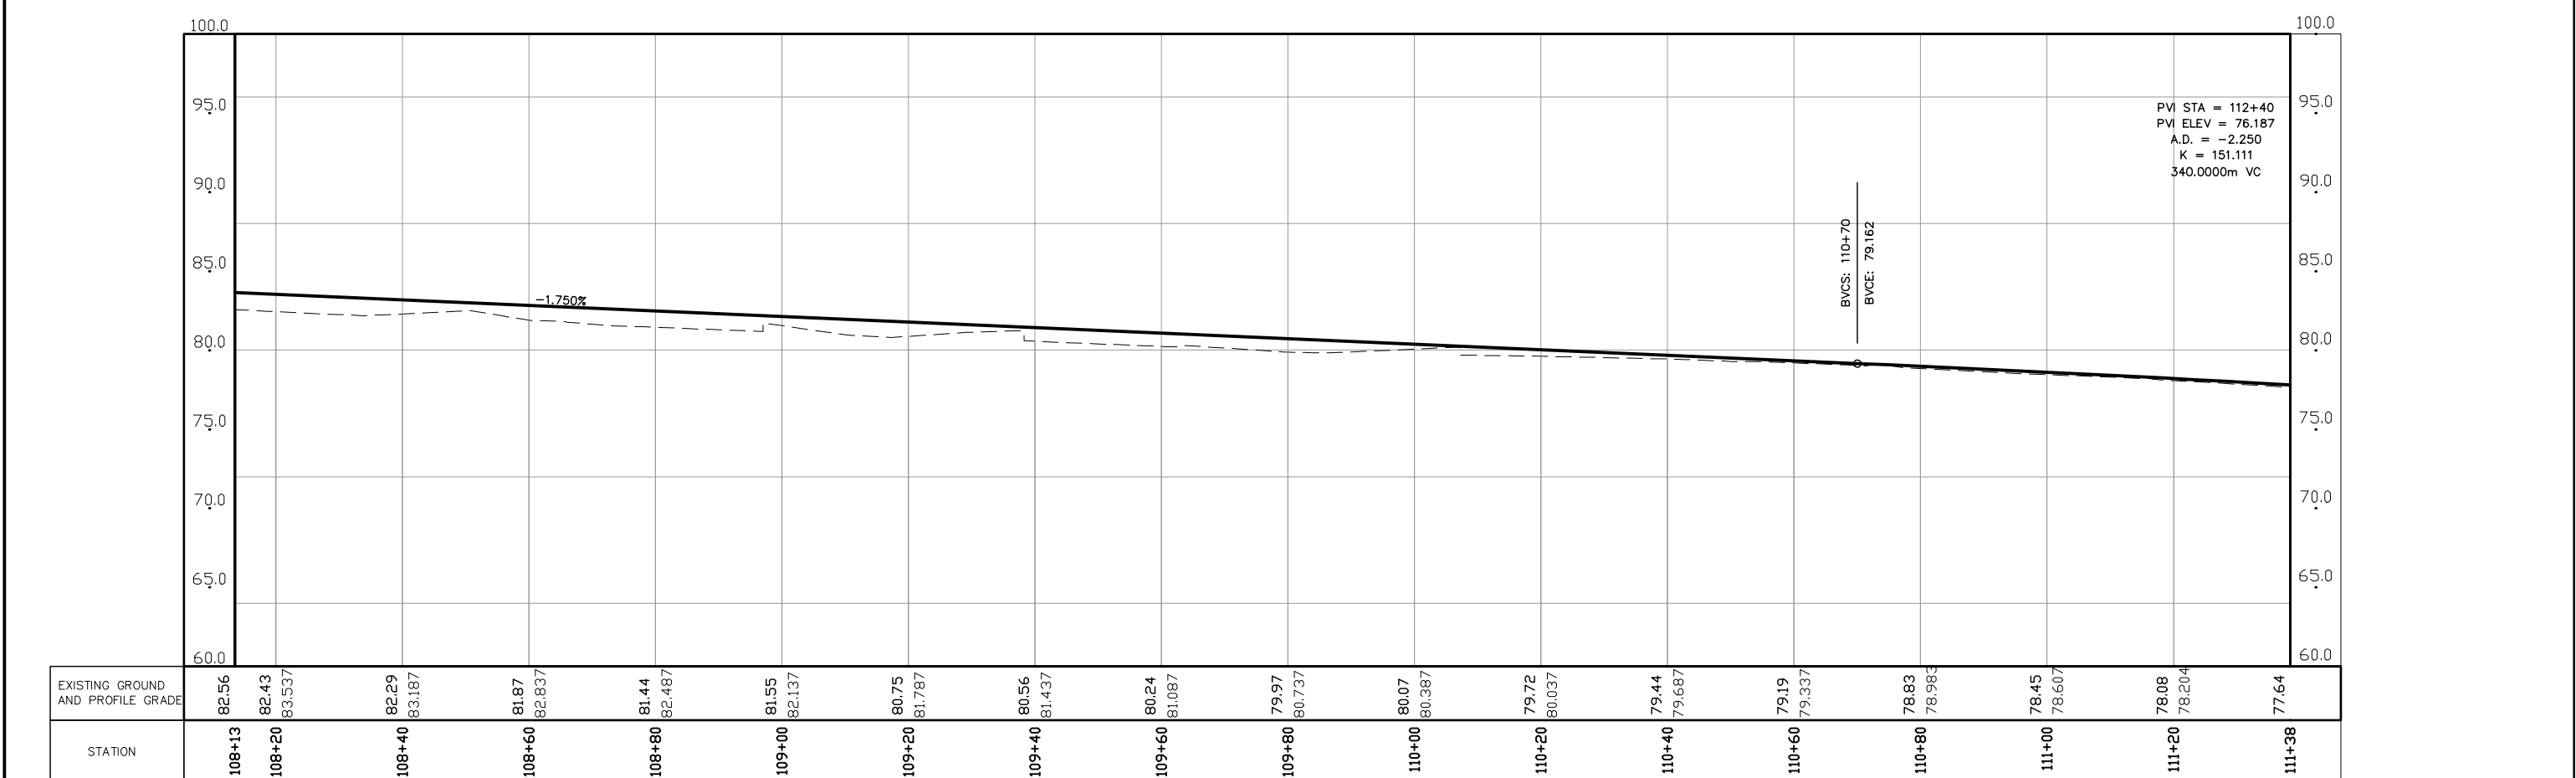

BYA FILE:
PLOT DATE:

			PREPARED BY:				PRELIMINARY PLANS		CONTRACT NO. INTECO 000100	
			DRAWN BY:						DRAWING NO. PP-117	REV.
			CHECKED BY:						SCALE: AS-SHOWN	
			DATE:						SHEET NO. 17	
REV.	DATE	DESCRIPTION				SUBMITTED _____		PLAN AND PROFILE FROM LAS CATALINAS TO CUPEY STA. 59+38.00 TO STA. 256+22.38		