


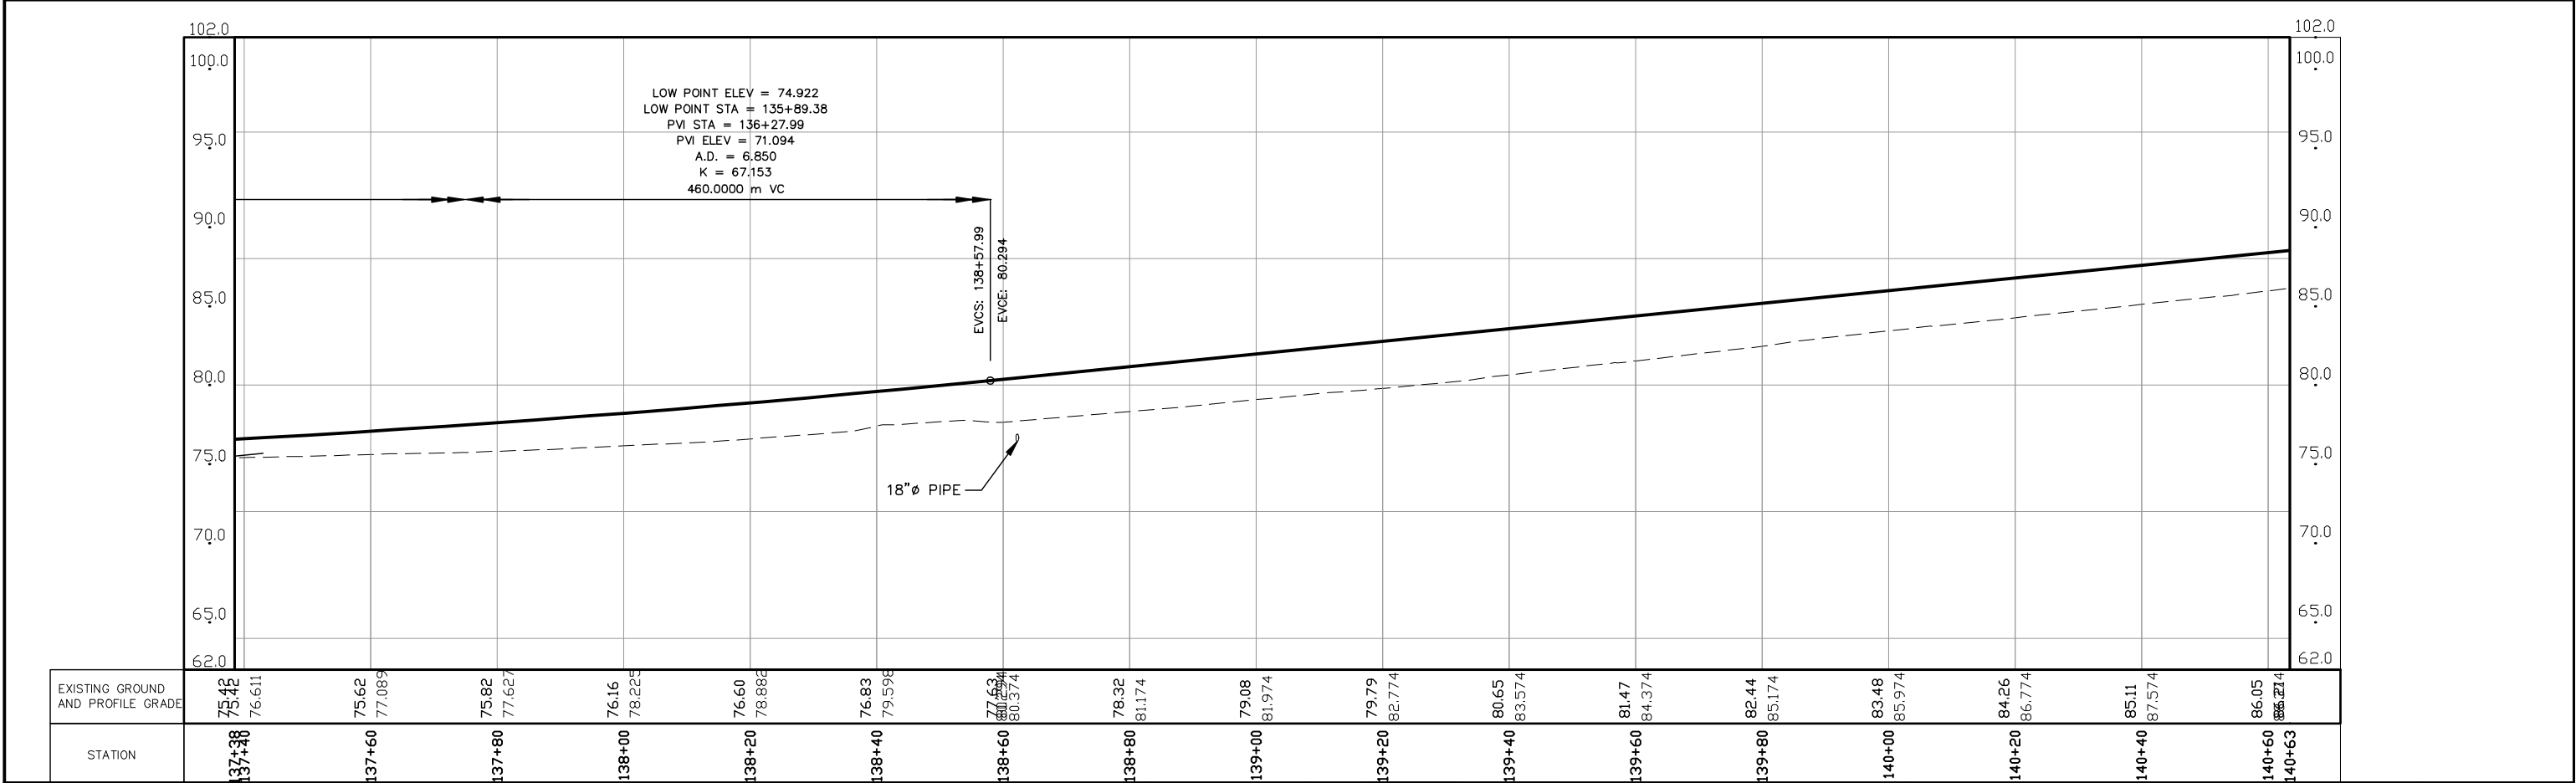

			PREPARED BY:			  	PRELIMINARY PLANS		CONTRACT NO. INTECO 000100		
			DRAWN BY:						DRAWING NO. PP-125		REV.
			CHECKED BY:						SCALE: AS-SHOWN		
			DATE:						SHEET NO. 25		
REV.	DATE	DESCRIPTION				SUBMITTED _____		PLAN AND PROFILE FROM LAS CATALINAS TO CUPEY STA. 59+38.00 TO STA. 256+22.38			

BYA FILE:
PLOT DATE: