
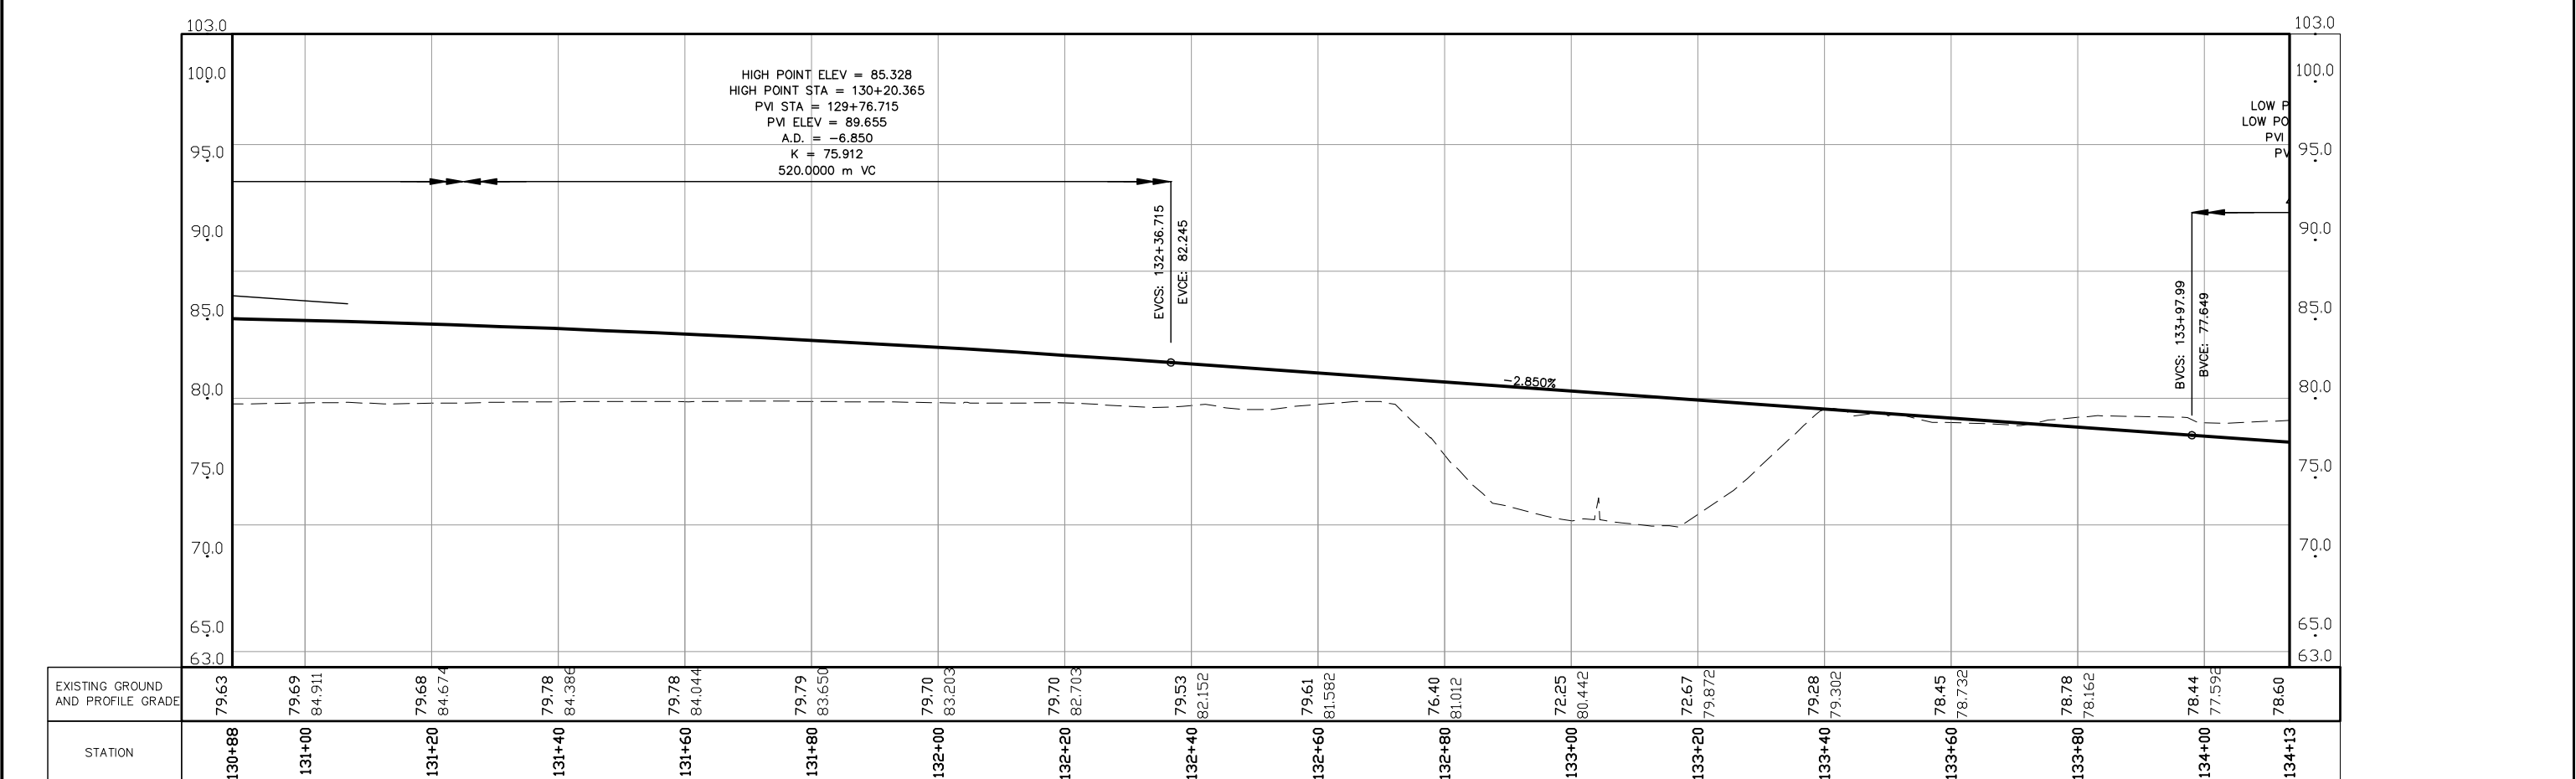


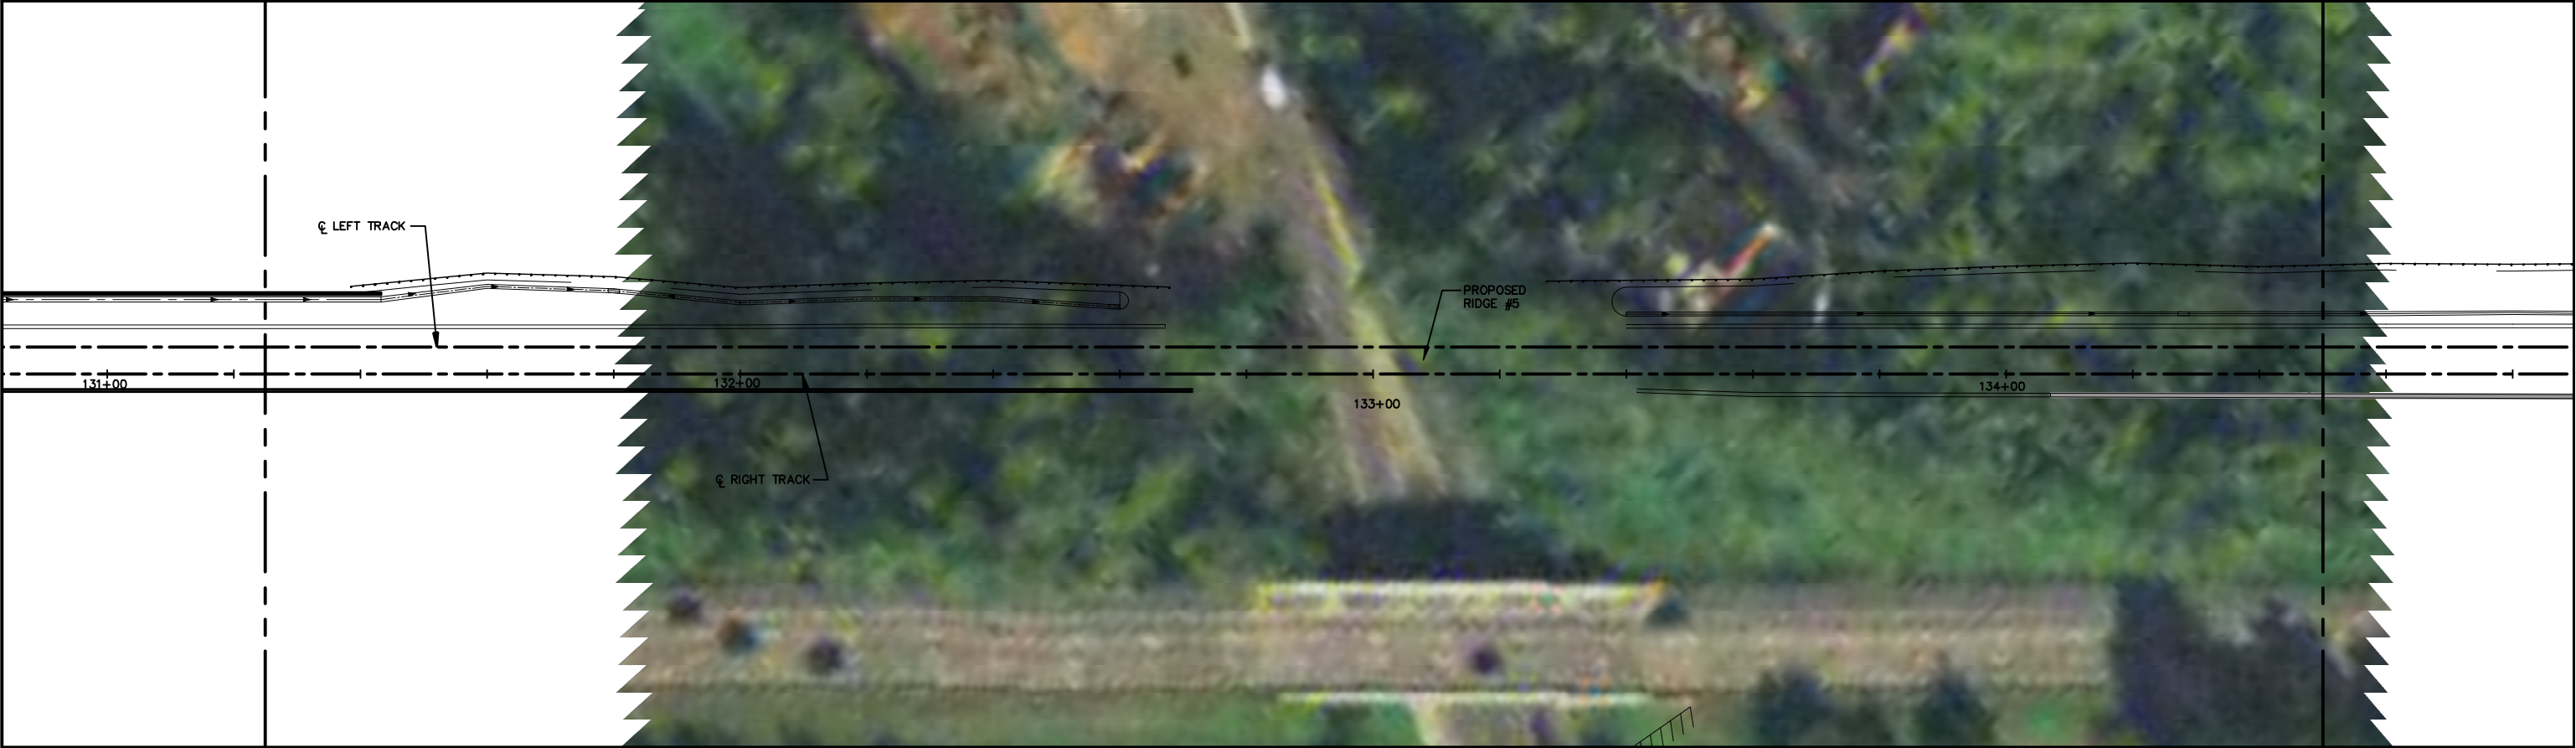

--	--	

BYA FILE:
PLOT DATE: